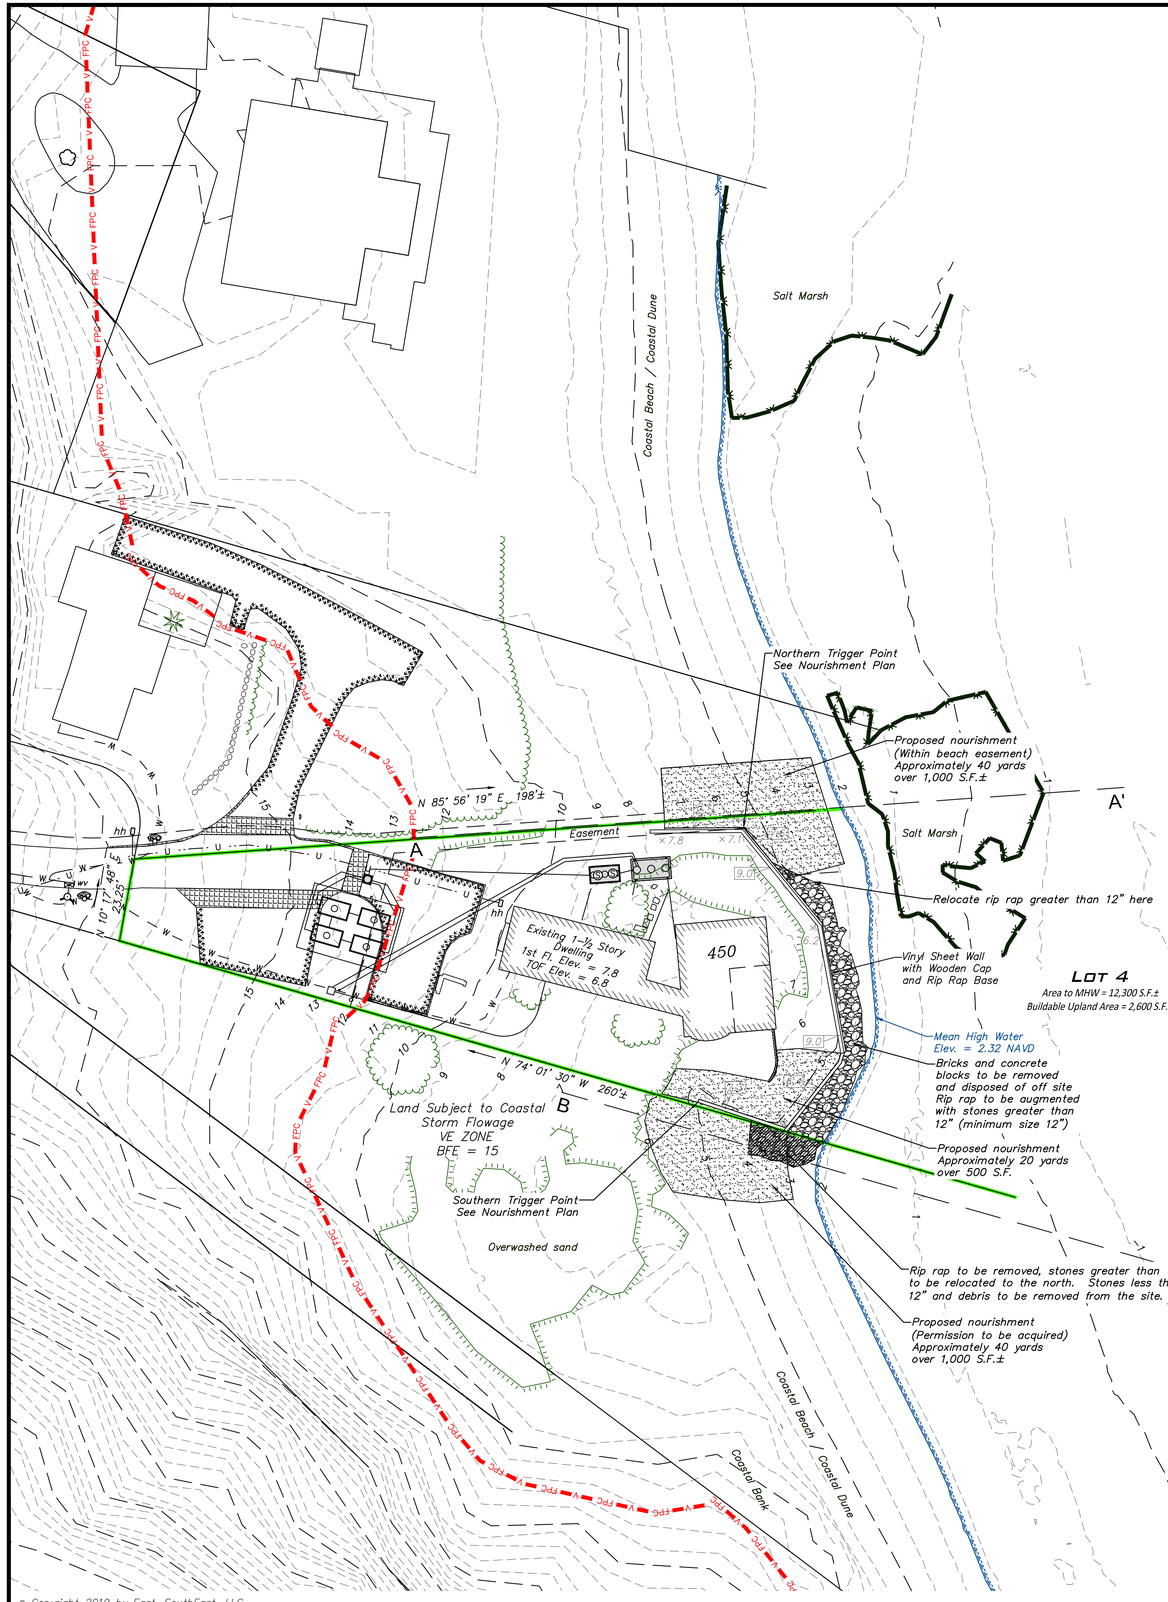

© Copyright 2019 by East–SouthEast, LLC

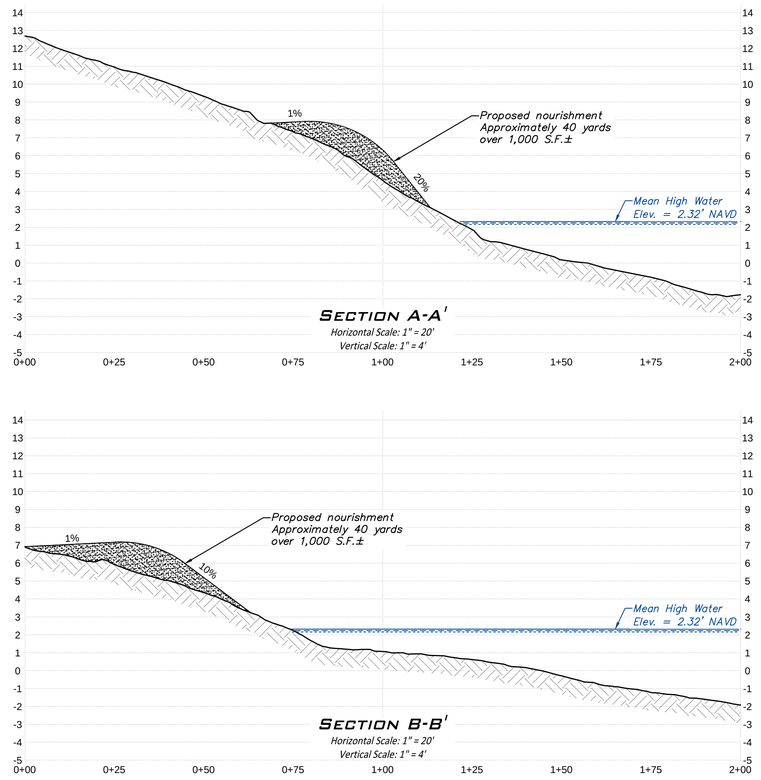

LEGEND

450
Existing 1–½ Story Dwelling
1st Fl. Elev. = 7.8
TOF Elev. = 6.8

- Test hole
- Test boring
- Spot Lamp
- Wooden Lamp
- Metal Lamp
- Concrete Lamp
- Underground Utility Line
- Underground Electric Line
- Overhead Utilities
- Underground Communications Line
- Gas Line
- Sewer Service
- Sewer Main
- Septic Vent
- Septic Line
- Irrigation Line
- Water Service
- Water Main
- Drainage Line
- Utility Manhole
- Electric Meter
- Electric Manhole
- Electric Box
- Electric Transformer
- Guy Pole
- Utility Pole
- Guy Wire
- Anchor
- Telephone Pedestal
- Telephone Manhole
- Cable Manhole
- Cable Pedestal
- Gas Meter
- Gas Manhole
- Gas Gate
- Sewer Cleanout
- Sewer Valve
- Sewer Manhole
- Septic Cleanout
- Septic Manhole
- Sprinkler Head
- Irrigation Control Box
- Monitoring Well
- Well
- Water Shut Off
- Water Meter Pit
- Water Valve
- Hydrant
- Catch Basin
- Drainage Manhole
- Round Catch Basin

- Step
- Outdoor Shower
- Chimney
- Bay Window
- Window Well
- Foundation
- Deck
- Air Conditioning Unit
- Generator
- Interval Contour
- Index Contour
- Top of Slope
- Bottom of Slope
- Contour Label
- Brick Wall
- Brick Wall
- Concrete Wall
- Stone Wall
- Stone Wall
- Edge of Brush
- Coniferous Bush
- Deciduous Bush
- Edge of Garden
- Edge of Landscaping
- Edge of Lawn
- Coniferous Tree
- Deciduous Tree
- Treeline
- Chain Link Fence
- Guardrail
- Picket Fence
- Post and Rail Fence
- Stockade Fence
- Wire Fence
- Solid Fence
- Mailbox
- Concrete Bollard
- Metal Bollard
- Flag Pole
- Centerline
- Striping
- Edge of Asphalt
- Edge of Brick
- Edge of Concrete
- Asphalt Curb
- Concrete Curb
- Stone Curb
- Edge of Dirt
- Flowline
- Edge of Rock
- Edge of Shell
- Edge of Stone
- Edge of Tile
- Edge of Wood

Locus Map 1" = 2,000'

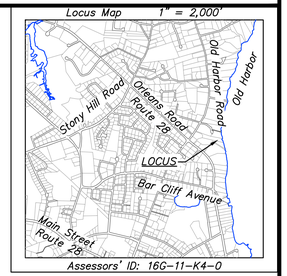

Assessors' ID: 16G–11–K4–0

NOURISHMENT PLAN

450 Old harbor Road, Chatham, Massachusetts
February 25, 2019

OWNER OF RECORD:
Susan B. Morgan
Deed Book 26,926, Page 300
Plan Book 629, Page 69, Lot 4

Description of Revision	Date

SUSAN MORGAN

EAST-SOUTHEAST, LLC

www.ese-llc.com * office@ese-llc.com
1038 Main Street, Chatham, MA 02633
(508) 945-3965 * Fax.: (508) 945-5885

COMMONWEALTH OF MASSACHUSETTS
J. THADDEUS ELDREDGE
No. 49471
REGISTERED
PROFESSIONAL
LAND SURVEYOR

GRID
Vertical Datum:
Horizontal Datum:

0 40 80 120
Scale: 1" = 40' (U.S. Survey Feet)

C–0145–02.0 Sheet 1 of 1

X:\ARCHIVED DRAWINGS\0145 020 - Morgan, Sue\bulkhead compliance\0145-020 Morgan BULKHEAD COMPLIANCE 2019-02-25.dwg